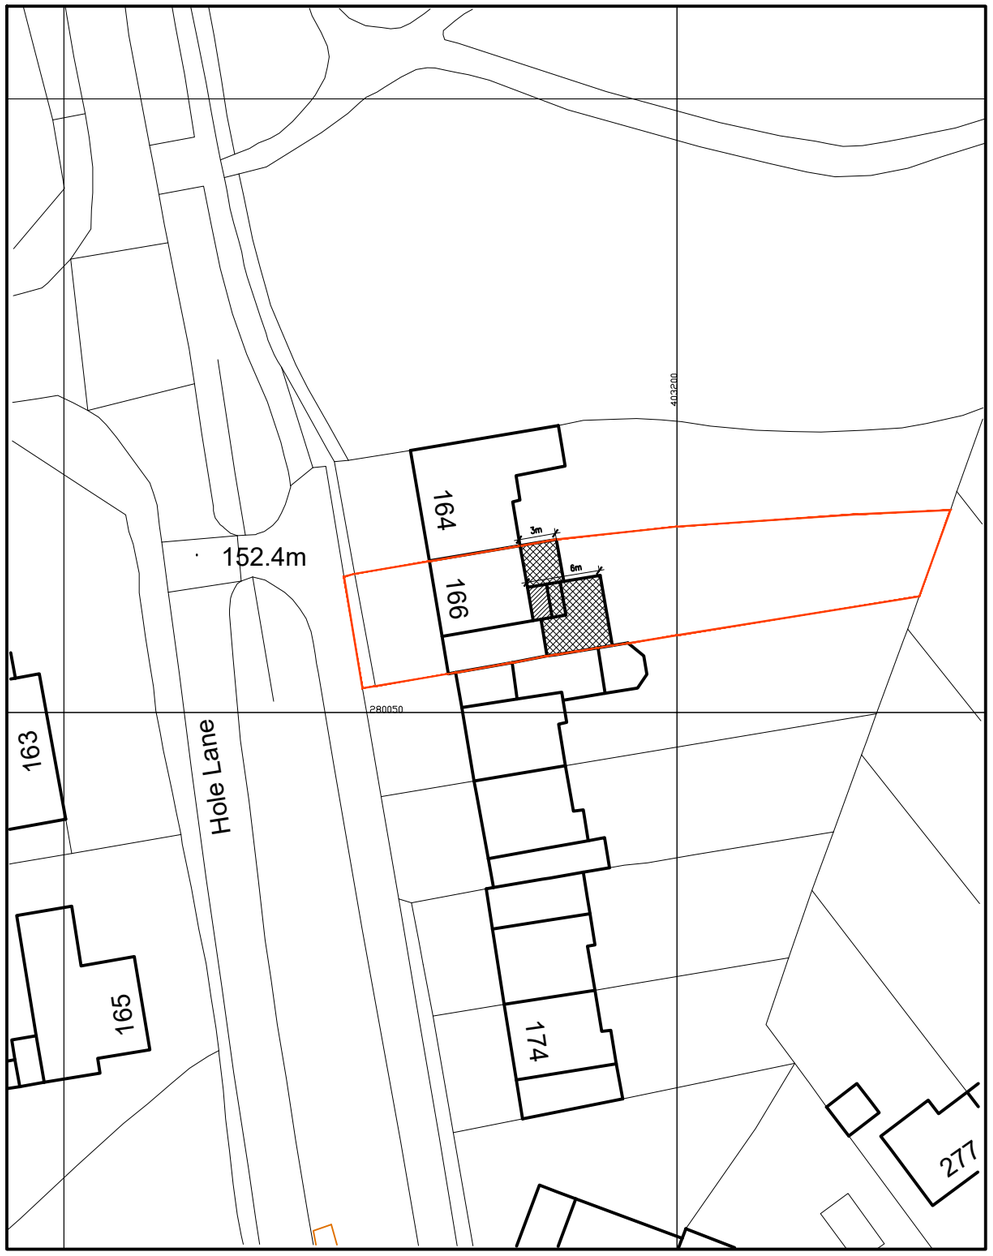

Ordnance Survey, (c) Crown Copyright 2019. All rights reserved. Licence number 100022432

1:500 Block Plan

10 20 30 40

scale in metres 1:500

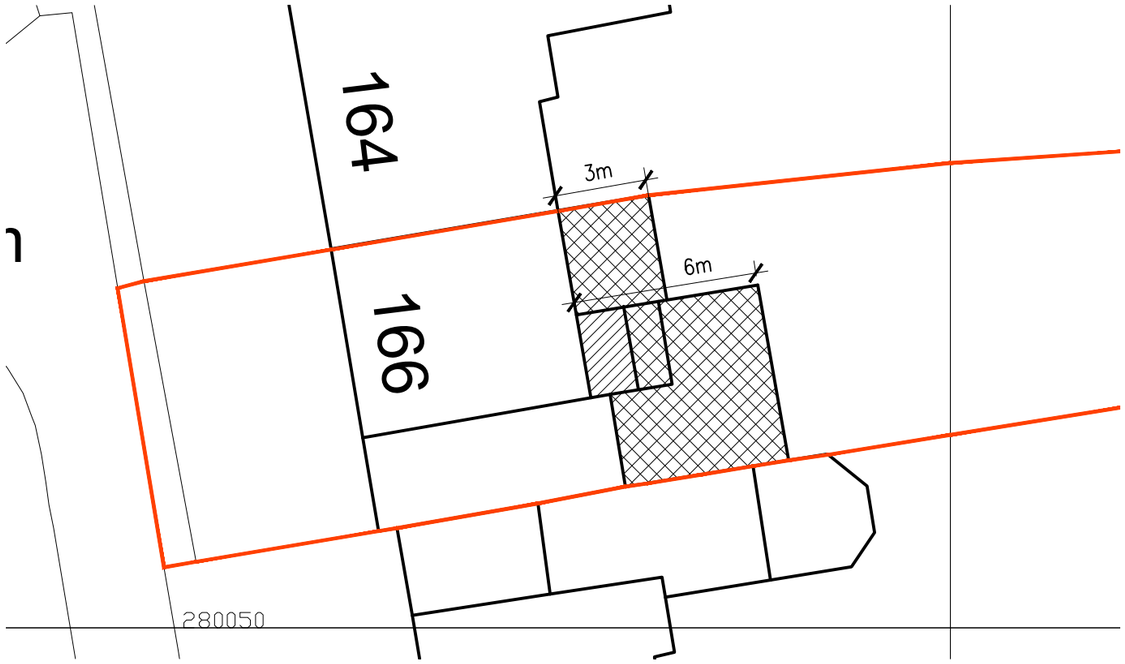

1:200 Site Plan

0 5 10 15

Scale In Metres

Ordnance Survey, (c) Crown Copyright 2019. All rights reserved. Licence number 100022432

1:1250 Location Plan

25 50 75

scale in metres 1:1250

Key

- Proposed Double storey extension
- Single storey extension

ONLY FIGURED DIMENSIONS TO BE USED FOR CONSTRUCTION PURPOSES. ALL DIMENSIONS ARE TO BE CHECKED BY CONTRACTOR ON SITE PRIOR TO ORDERING AND INSTALLATION AND ANY DISCREPANCIES TO BE NOTIFIED TO THE EXPAND A SPACE. ALL STRUCTURAL ENGINEERS INFORMATION AND DESIGN TO BE CHECKED WITH STRUCTURAL ENGINEERS DRAWINGS AND CALCULATIONS PRIOR TO INSTALLATION AND ERECTION PLEASE NOTE ANY CHANGES TO THE DESIGN MAY HAVE IMPLICATIONS TO THE STRUCTURAL ENGINEERS DESIGNS, AND ADDITIONAL DESIGN CALCULATIONS MAY BE REQUIRED PRIOR TO COMMENCEMENT OF WORKS

© This drawing is copyright and must not be reproduced without the written consent of the Expand A Space.

REV DATE DESCRIPTION

166 Hole Lane, Northfield,
Birmingham, B31 2DD

Location & Block Plan

EXPAND A SPACE
MAKE INNOVATIVE SPACE
expandaspace@live.co.uk

Date :February 2019
Scale : 1:1250/500/200 @ A3

Job. No 1903

Drawing No. AL(0-)01