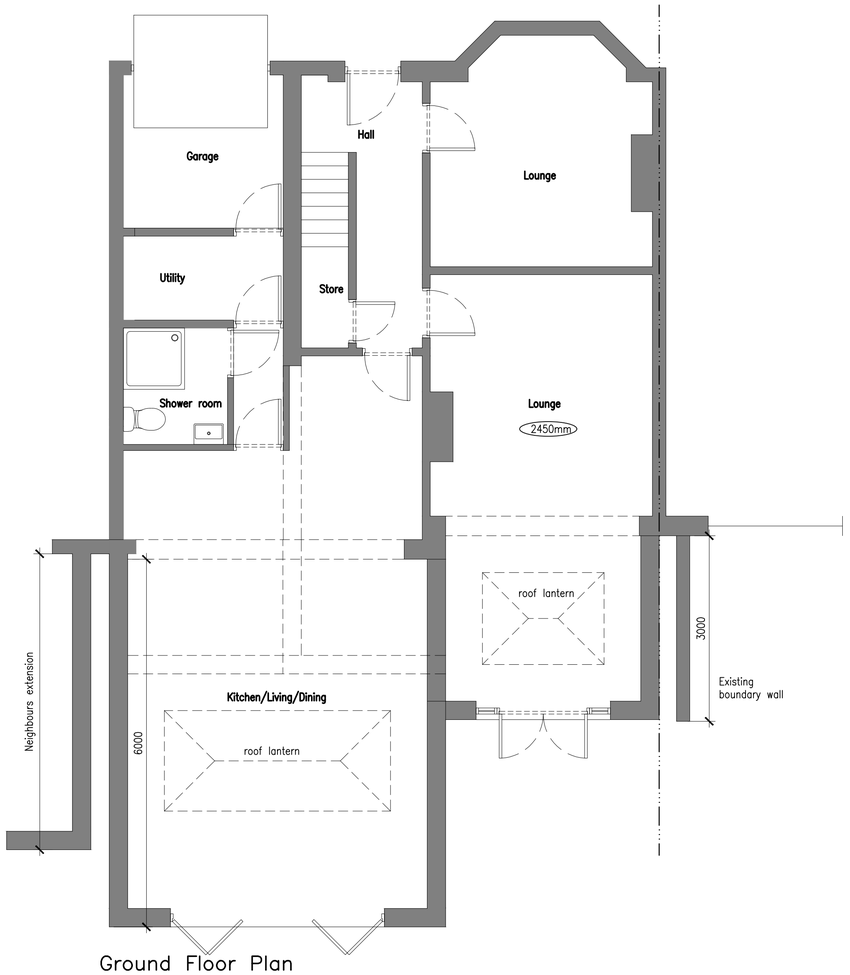

Ground Floor Plan

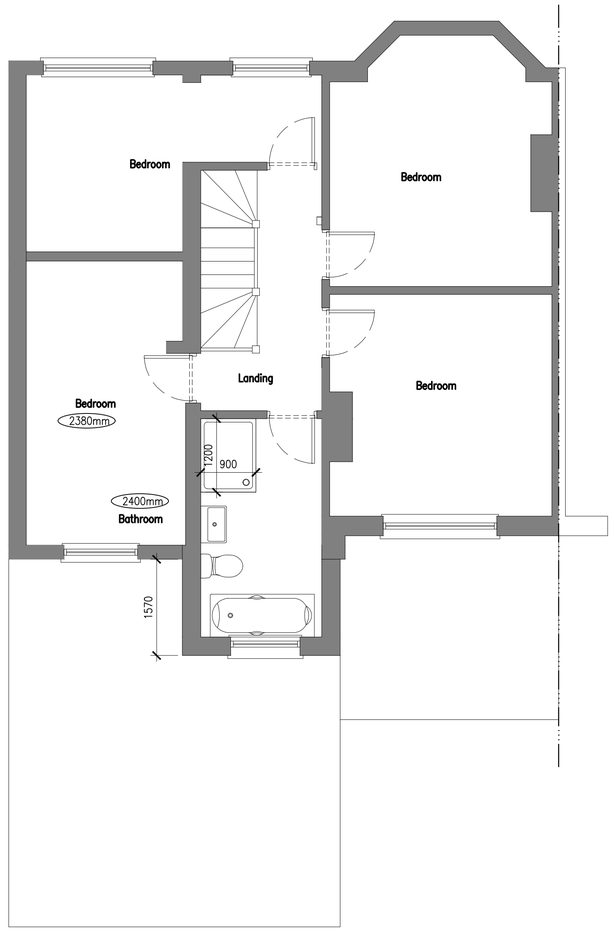

First Floor Plan

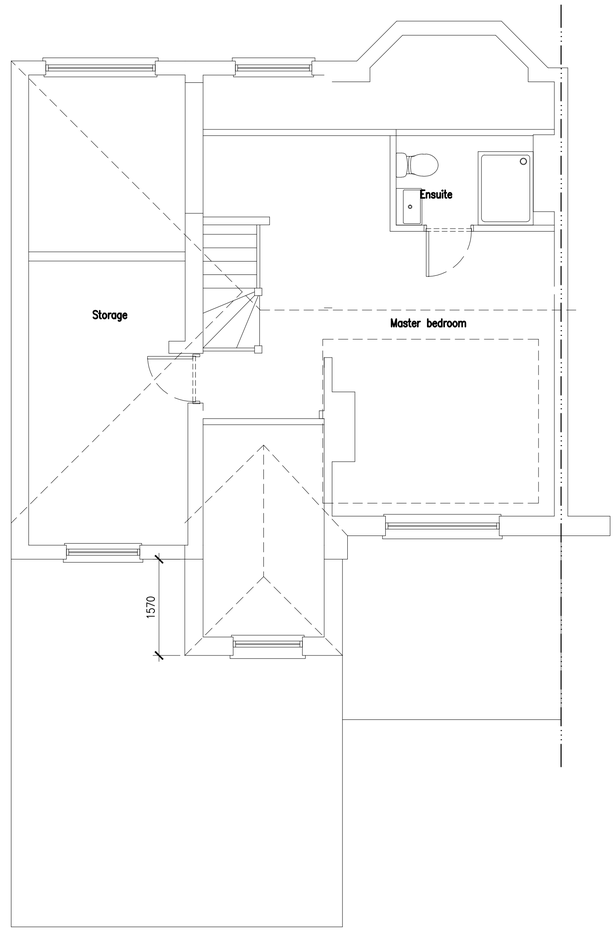

Indicative loft Plan

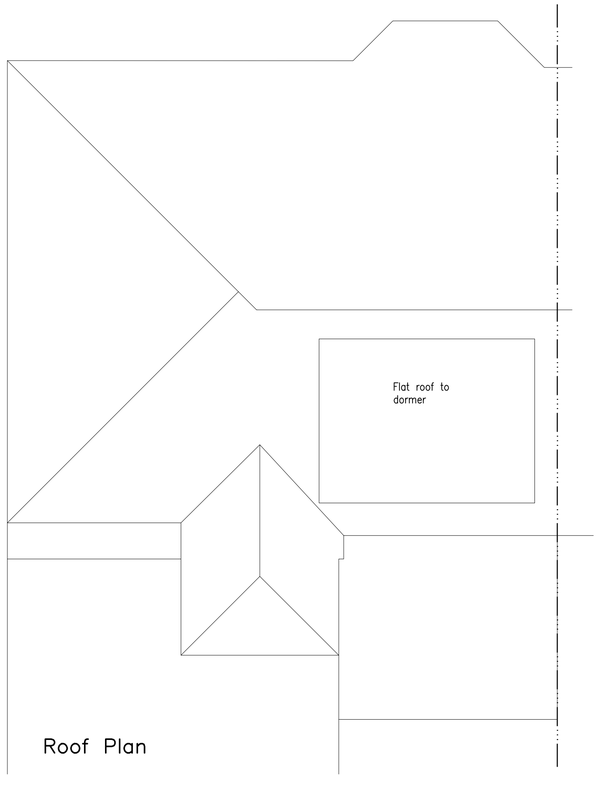

Roof Plan

0 1 2 3 4 5 6 7 8 9 10

Scale In Metres

ONLY FIGURED DIMENSIONS TO BE USED FOR CONSTRUCTION PURPOSES. ALL DIMENSIONS ARE TO BE CHECKED BY CONTRACTOR ON SITE PRIOR TO ORDERING AND INSTALLATION AND ANY DISCREPANCIES TO BE NOTIFIED TO THE EXPAND A SPACE. ALL STRUCTURAL ENGINEERS INFORMATION AND DESIGN TO BE CHECKED WITH STRUCTURAL ENGINEERS DRAWINGS AND CALCULATIONS PRIOR TO INSTALLATION AND ERECTION
PLEASE NOTE ANY CHANGES TO THE DESIGN MAY HAVE IMPLICATIONS TO THE STRUCTURAL ENGINEERS DESIGNS, AND ADDITIONAL DESIGN CALCULATIONS MAY BE REQUIRED PRIOR TO COMMENCEMENT OF WORKS

© This drawing is copyright and must not be reproduced without the written consent of the Expand A Space.

REV DATE DESCRIPTION

166 Hole Lane, Northfield,
Birmingham, B31 2DD

Proposed Plans

EXPAND A SPACE
MAKE INNOVATIVE SPACE
expandaspace@live.co.uk

Date :February 2019		Job. No	Drawing No.
Scale : 1:50 @ A1		1903	AL(0-)03