Ground Floor Plan

Rear Elevation

Rear Elevation

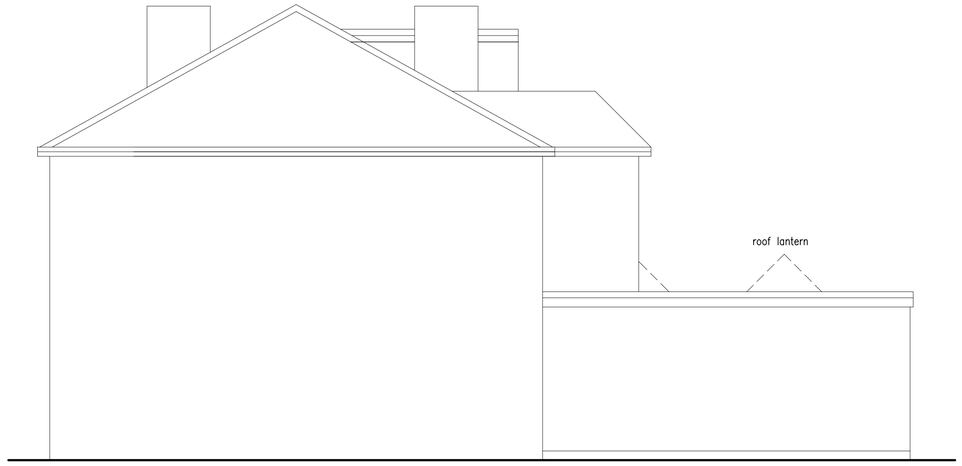

Side Elevation

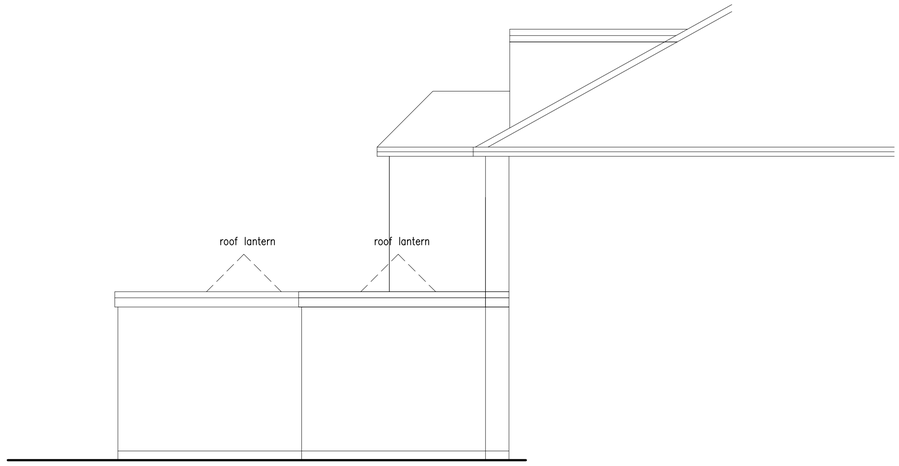

Side Elevation

Materials

Walls – Brickwork to match existing
Windows – Upvc Double glazed
Lantern – powder coated aluminum
Bi fold doors – powder coated aluminum
Rainwater goods – u-PVC black to match existing
Single storey roof – EPDM or simlar
Double storey roof– tiles to match existing

0 1 2 3 4 5 6 7 8 9 10
Scale In Metres

ONLY FIGURED DIMENSIONS TO BE USED FOR CONSTRUCTION PURPOSES. ALL DIMENSIONS ARE TO BE CHECKED BY CONTRACTOR ON SITE PRIOR TO ORDERING AND INSTALLATION AND ANY DISCREPANCIES TO BE NOTIFIED TO THE EXPAND A SPACE. ALL STRUCTURAL ENGINEERS INFORMATION AND DESIGN TO BE CHECKED WITH STRUCTURAL ENGINEERS DRAWINGS AND CALCULATIONS PRIOR TO INSTALLATION AND ERECTION
PLEASE NOTE ANY CHANGES TO THE DESIGN MAY HAVE IMPLICATIONS TO THE STRUCTURAL ENGINEERS DESIGNS, AND ADDITIONAL DESIGN CALCULATIONS MAY BE REQUIRED PRIOR TO COMMENCEMENT OF WORKS

© This drawing is copyright and must not be reproduced without the written consent of the Expand A Space.

REV DATE DESCRIPTION

166 Hole Lane, Northfield,
Birmingham, B31 2DD

Proposed Elevations

EXPAND A SPACE
MAKE INNOVATIVE SPACE
expandaspace@live.co.uk

Date :February 2019
Scale : 1:50 @ A1

Job. No 1903

Drawing No. AL(0-)04