PDF Complete
Your complimentary use period has ended. Thank you for using PDF Complete.
Click Here to upgrade to Unlimited Pages and Expanded Features

Do Not Scale - only use given dimensions - if in doubt, please ask.

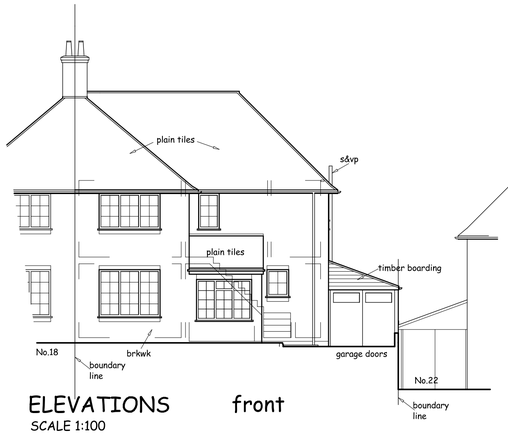

ELEVATIONS front

SCALE 1:100

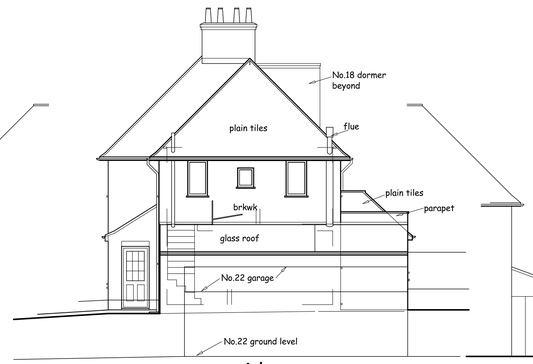

side

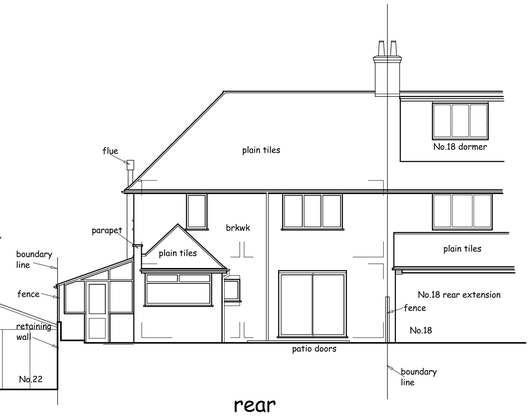

rear

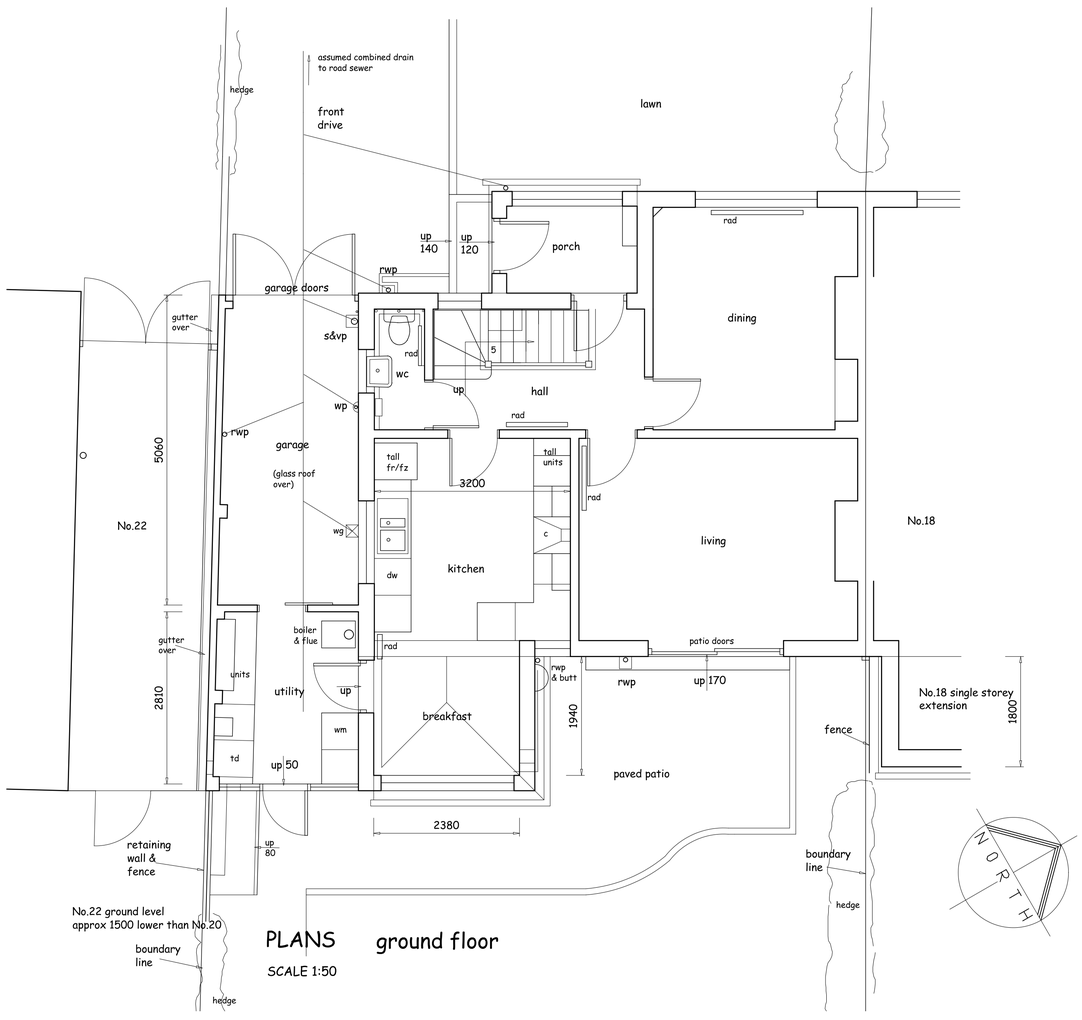

PLANS ground floor

SCALE 1:50

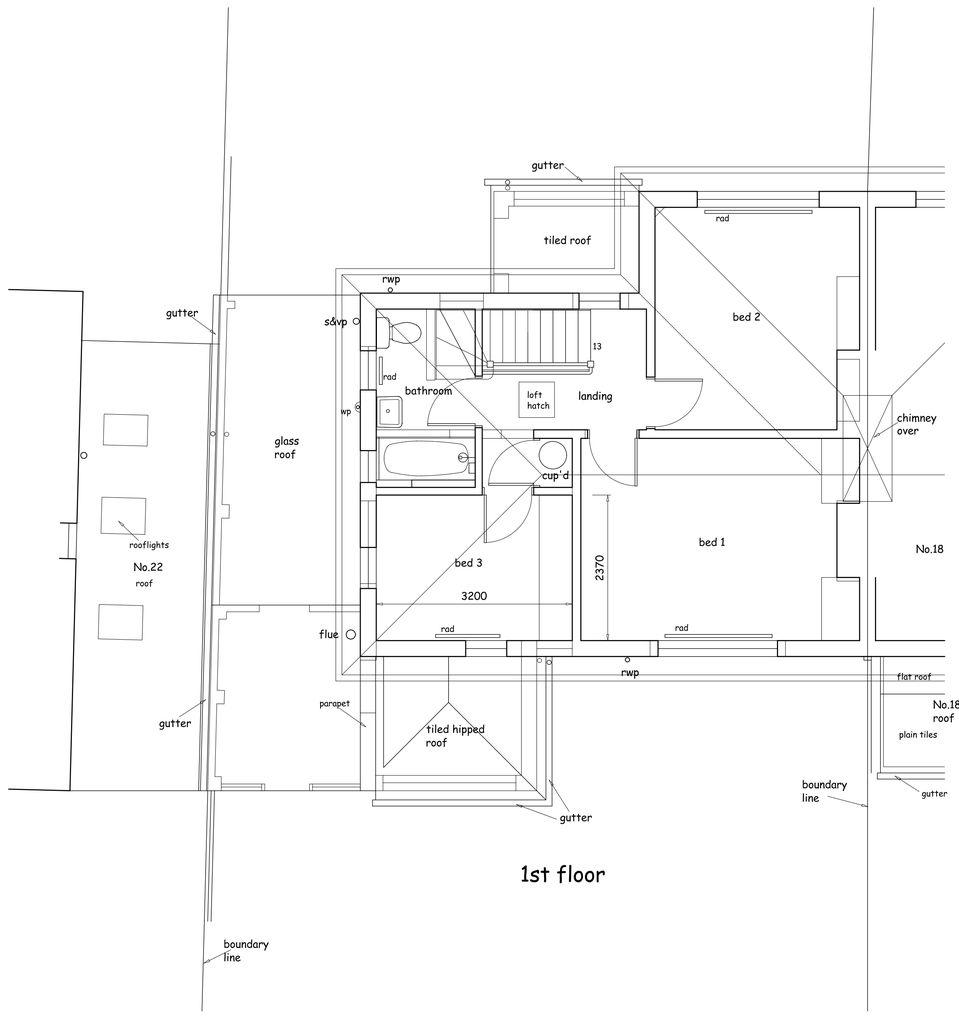

1st floor

A	bvt applic issue	10.9.18
Revisions		Date

20 WEOLEY HILL
SELLY OAK B29 4AD

EXISTING
plans & elevations

yappdesign
building design & management
Chartered Institute of Architectural Technologists
derek j yapp MCIAT
126 Station Road, Kings Norton, Birmingham B30 1DB
Tel 0121 458 2886 Mob 07957 888412
derek@yappdesign.co.uk www.yappdesign.co.uk

Scale	1:50 & 1:100	Date	JULY 2018
DRAWING No.	2723 /1	Rev'n	A