PDF Complete
Your complimentary use period has ended. Thank you for using PDF Complete.
Click Here to upgrade to Unlimited Pages and Expanded Features

Do Not Scale - only use given dimensions - if in doubt, please ask.

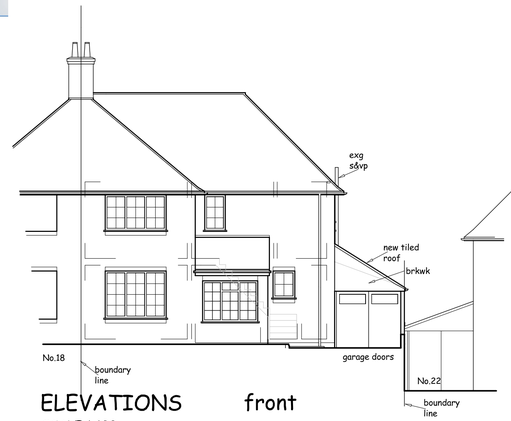

front

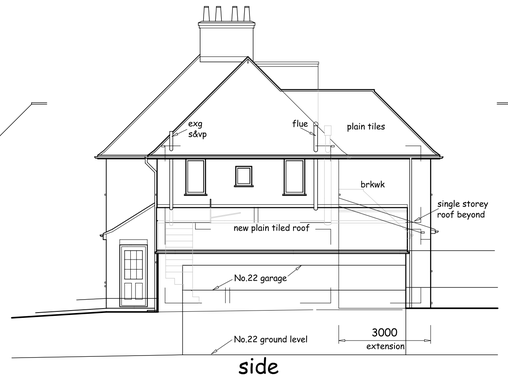

side

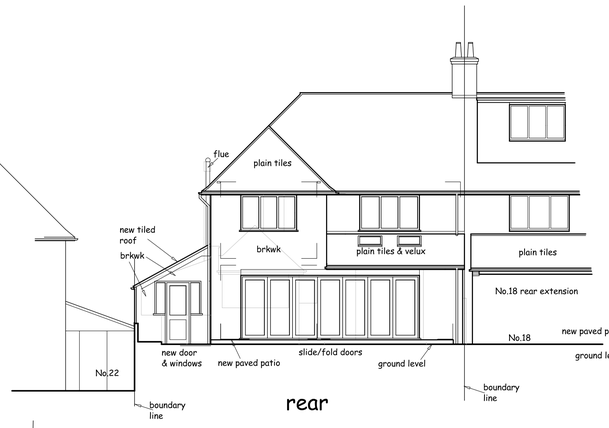

rear

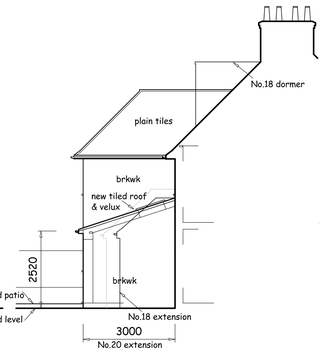

view from No.18

ELEVATIONS

SCALE 1:100

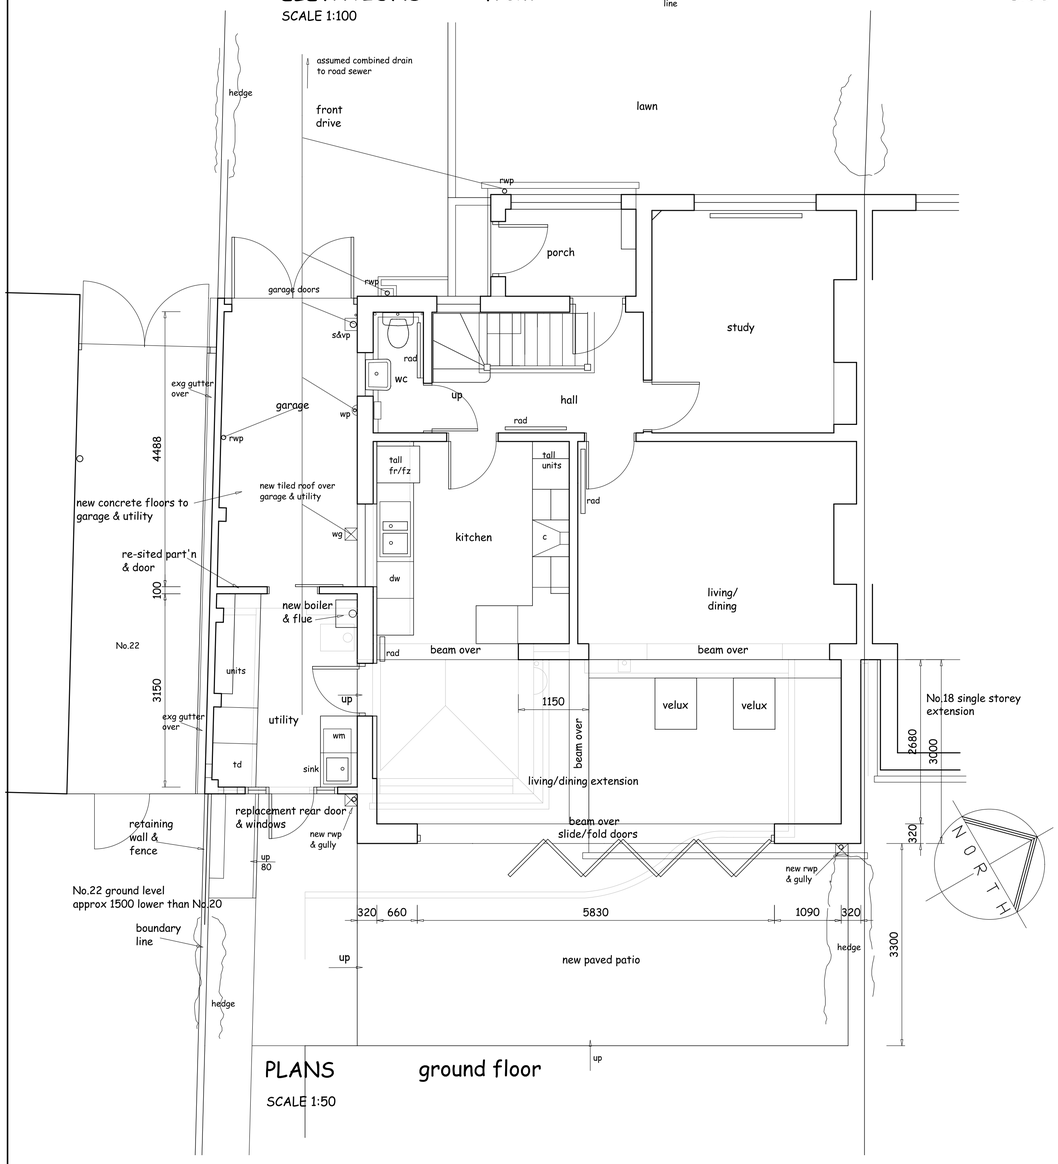

PLANS ground floor

SCALE 1:50

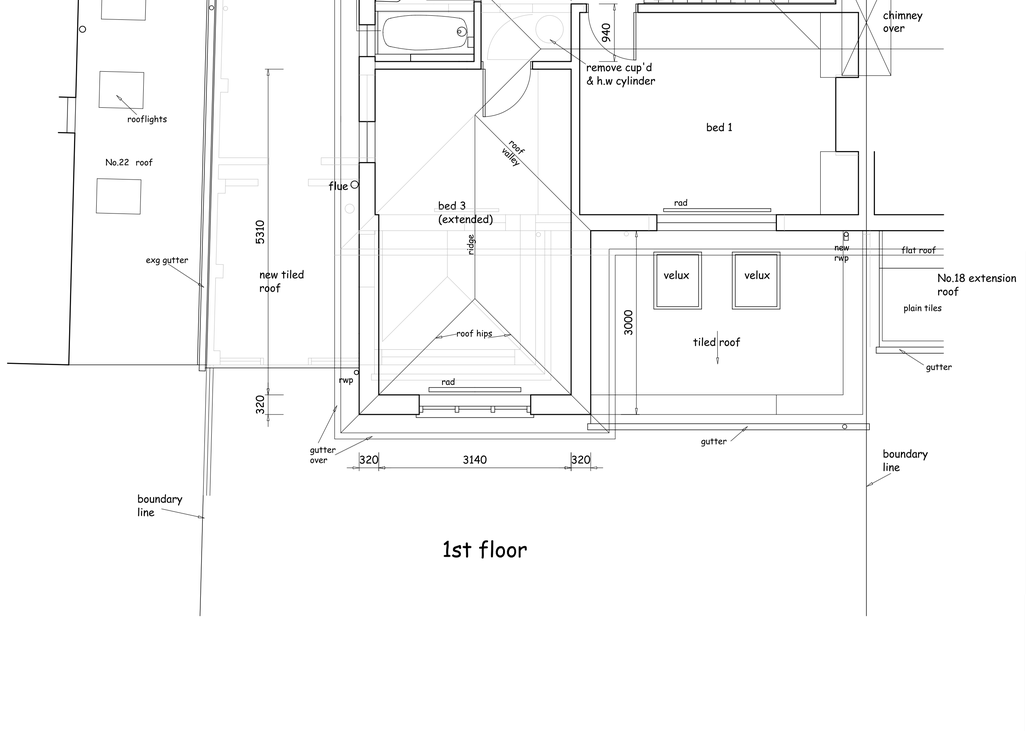

1st floor

C	loft stairs added	5.2.19
B	side elev rooflights deleted	24.11.18
A	bvt applic issue	10.9.18
Revisions		Date

20 WEOLEY HILL SELLY OAK B29 4AD

PROPOSED plans & elevations

yappdesign
building design & management
Chartered Institute of Architectural Technologists
derek j yapp MCIAT
126 Station Road, Kings Norton, Birmingham B30 1DB
Tel 0121 458 2886 Mob 07957 888412
derek@yappdesign.co.uk www.yappdesign.co.uk

Scale	1:50 & 1:100	Date JULY 2018
DRAWING No.	2723 /2	Rev'n C